

VILLAGE OF TINLEY PARK
PUBLIC RIGHT OF WAY (ROW)/EASEMENT
PERMIT APPLICATION
16250 Oak Park Avenue
(708) 444-5500 Fax (708) 444-5599

UTILITY IDENTIFICATION/APPLICANT

UTILITY OR INDIVIDUAL

Name: Comcast Cable

Address: 815 W Edison Road City Mishawaka State IN Zip Code 46545

UTILITY CONTACT

Name: John Holmes

Title/Position Construction Specialist

24 Hour Phone Number(s) 224.229.5574

SUBCONTRACTOR

Name: Hoosier Cable - Matt Marzec

Address: 8270 Whitcomb Street City Merrillville State IN Zip Code 46410

TYPE OF UTILITY WORK (check all applicable)

- | | | |
|--|---|--|
| ☐ Gas | ☒ Underground | ☒ New Construction |
| ☐ Electrical | ☐ Overhead | ☐ Maintenance/Repair |
| ☐ Television | ☐ Both | ☐ Emergency Repair |
| ☒ Telecommunications | | |
| ☐ Other | | |

If "other", please describe: _____

WORK DESCRIPTION (Attach additional sheets as necessary)

Description of work to include means and methods to be used:

To install new CATV fiber optic cable along Harlem Avenue R.O.W. as shown on the drawings.

All CATV cable will be installed underground by directional boring.

NOTE: Application has been submitted to Cook County for installation on R.O.W.

PERMIT LOCATION

Address (range), Street Harlem Avenue (at 17157 Harlem Avenue)

ROW/Easement or both ROW

Utility Company Work Order/Reference Number (if any) HCS-JB2529016ME

Proposed Start Date: ASAP

Proposed Completion Date*: 5 Days

*All disturbed areas must be restored within one month of completion, weather permitting

Signature: John Holmes Title Construction Specialist Date 5/11/26


Verify Applicant Checklist is submitted with permit application JH (initial)

Expires: August 12, 2026
Please stay 5' east of marks to
avoid Village water main

Village Approval: [Signature] Permit No.: 2026-05-12-03 Date: 5/12/26

VILLAGE OF TINLEY PERMIT DRAWING 17157 HARLEM AV TINLEY PARK, IL

SITE MAP

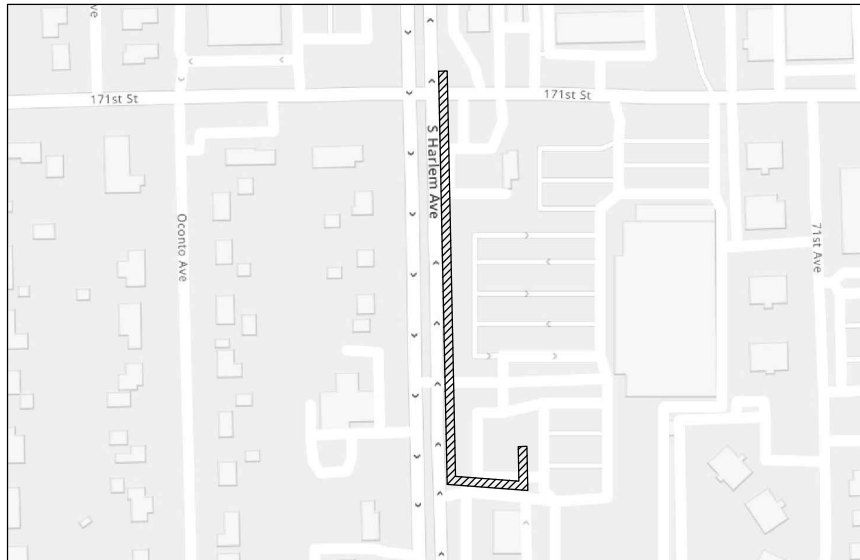

NOT TO SCALE

COOK COUNTY
BREMEN TWP T36N R13E
S.W. 1/4 OF N.W. 1/4 OF SEC.30
N.W. 1/4 OF S.W. 1/4 OF SEC.30

INDEX OF SHEETS

1. COVER SHEET
- 2-3. PLAN SHEETS

PROJECT DESCRIPTION

PROPOSED INSTALLATION OF
UNDERGROUND CABLE -
2"Ø HDPE w/48CT F.O. CABLE
@ 36" MIN. DEPTH
BY DIRECTIONAL BORING

PROJECT DETAIL

CABLE LENGTH (ft): 1,034

COMCAST COORD: MIKE
SCHMANSKI



Know what's below.
Call before you dig.

LEGEND - SYMBOLS/LINES

⊗ JOINT POLE	⊗ XF JOINT POLE
× POWER POLE	○ TELECOM POLE (NO CATV)
⊗ POWER POLE(XF)	● TELECOM POLE (W/ CATV)
⊗ CATV VAULT	⊗ GUY AND ANCHOR
⊗ TELCO VAULT	⊗ TRAFFIC CONTROL VAULT
⊗ CATV PED	⊗ UNMARKED VAULT
⊗ CATV LOCKBOX	⊗ BORE/SPLICE PIT
⊗ FIRE HYDRANT	⊗ CATV POWER SUPPLY
⊗ CATCH BASIN	⊗ AIR CONDITIONER
⊗ SEWER DRAIN	⊗ GENERATOR
⊗ CULVERT PIPE	⊗ WATER METER
⊗ WATER VALVE	⊗ UNMARKED MANHOLES
⊗ GAS VALVE	⊗ CATV MANHOLE
⊗ TELCO PED	⊗ ELECTRIC MANHOLE
⊗ TRANSFORMER	⊗ TRAFFIC MANHOLE
⊗ MAIL BOX	⊗ TELEPHONE MANHOLE
⊗ FIBER MARKER	⊗ SEWER MANHOLE
⊗ GAS METER	⊗ WATER MANHOLE
⊗ ROAD SIGN	⊗ R.R. X-ING GATE
⊗ TREE	⊗ RIGHT-OF-WAY MARKER
⊗ BUSH	⊗ TRAFFIC SIGNAL LIGHT
⊗ STREET LIGHT	⊗ ELECTRIC VAULT/
⊗ PED/METER	⊗ SEPTIC TANK
	⊗ CONDUIT / PIPE

— — — — —	CENTER LINE
— — — — —	RIGHT-OF-WAY LINE
— — — — —	PROPERTY LINE
— — — — —	UTILITY EASEMENT
— — — — —	OVERHEAD CABLE
— — — — —	DIRECTIONAL BORE CABLE
— — — — —	TRENCH CABLE
— — — — —	EXISTING PIPE/CONDUIT
— — — — —	HAND-BURY CABLE
— — — — —	WATER MAIN
— — — — —	SANITARY SEWER
— — — — —	STORM SEWER MAIN
— — — — —	COMBINED SEWER
— — — — —	GAS MAIN
— — — — —	TELCO CABLE
— — — — —	BURIED ELECTRIC CABLE
— — — — —	TEMPORARY FENCE



THE INFORMATION IN THIS DRAWING FILE IS
PROPRIETARY AND CONFIDENTIAL AND MAY
NOT BE REPRODUCED OR TRANSMITTED BY
ANY MEANS OF CONVEYANCE WITHOUT
WRITTEN PERMISSION FROM COMCAST.

HOOSTER CABLE SERVICES, INC.
8270 WHITCOMB ST. MERRILLVILLE, IN 46410 (219) 531-9399

JOB NO.: HCS-JB2529016ME-M
PRM1 NO.: PRM0001461560
PRM2 NO.:
PROJECT: COMCAST U-GROUND CABLE
METRO-E

LOCATION:
17157 HARLEM AV
TINLEY PARK, IL

SHEET NO. 1 OF 3

ESPO ENGINEERING
845 MIDWAY DR WILLOWBROOK, IL 60527
630.785.2525 www.espoeng.com

ENG NUMBER: HCS-26-0826

DRAWN BY: JH DATE: 05/08/26

ISSUED FOR PERMITTING

SCALE: N.T.S.

REVISIONS			
REV	DATE	BY	DESCRIPTION
△	-	-	-
△	-	-	-
△	-	-	-