

Kyle Vester

To: joe.chaney@verizon.com
Cc: Colby Zemaitis; Darlene Milanowicz; Joe Fitzpatrick; Ken Howard; Jimmy Quinn; Lisa Valley; Lisa Butler
Subject: RE: ROW/Easement Permit Application -
Attachments: General Conditions.pdf

Approved

Permit: 2026-05-22-01
Expires: August 21, 2026

Kyle Vester, PE
Village Engineer
(708) 444-5500 | kvester@tinleypark.org



This email and any files transmitted with it are confidential and intended solely for the use of the individual or entity to whom they are addressed. This message contains confidential information and is intended only for the individual named. If you are not the named addressee you should not disseminate, distribute or copy this e-mail. Please notify the sender immediately by e-mail if you have received this e-mail by mistake and delete this e-mail from your system. If you are not the intended recipient you are notified that disclosing, copying, distributing or taking any action in reliance on the contents of this information is strictly prohibited.

ROW/Easement Permit Application

Utility Company or Individual?:	Utility Company
Utility Company Name:	MCIMetro Access Transmission Services
Email	joe.chaney@verizon.com
Address	Street Address: 1701 Golf Road Tower 2 suite 100 City: Rolling Meadows State / Province: IL Postal / Zip Code: 60008
Name	Dakari Hall
Title/Position:	Drafter
Email	dhall@telecom-eng.com

24 Hour Phone Number	(312) 617-2131
	Telecommunications
	Underground
	Emergency Repair
Description of work to include means and methods to be used:	Fiber cut on 185th street east of 80th Avenue
Upload the plans/exhibits for review:	2026-030-039 (TBD) Tinley Park, IL 7950 185th St FC.pdf
Have you done utility work with the Village in the last 12 months?	Yes
Is this an Address or Address Range?:	Address Range
	Address Start: 80th avenue Address Finish: graphic drive
Is this a ROW or Easement?:	ROW
Is there an Utility work order or reference #?	Yes
Utility Work Order/Reference #:	2026-030-039
Proposed Start Date:	05-25-2026
*Proposed Completion Date:	06-05-2026
Signature	
Title:	Drafter
Date	05-19-2026

You can [edit this submission](#) and [view all your submissions](#) easily.

VICINITY MAP
TINLEY PARK, IL
WILL COUNTY

NORTH


NFID: #TBD

AFE/PROJECT: #TBD

7950 185TH ST. FC

TINLEY PARK, IL

CLARIFICATION NO.	QUANTITY
-------------------	----------

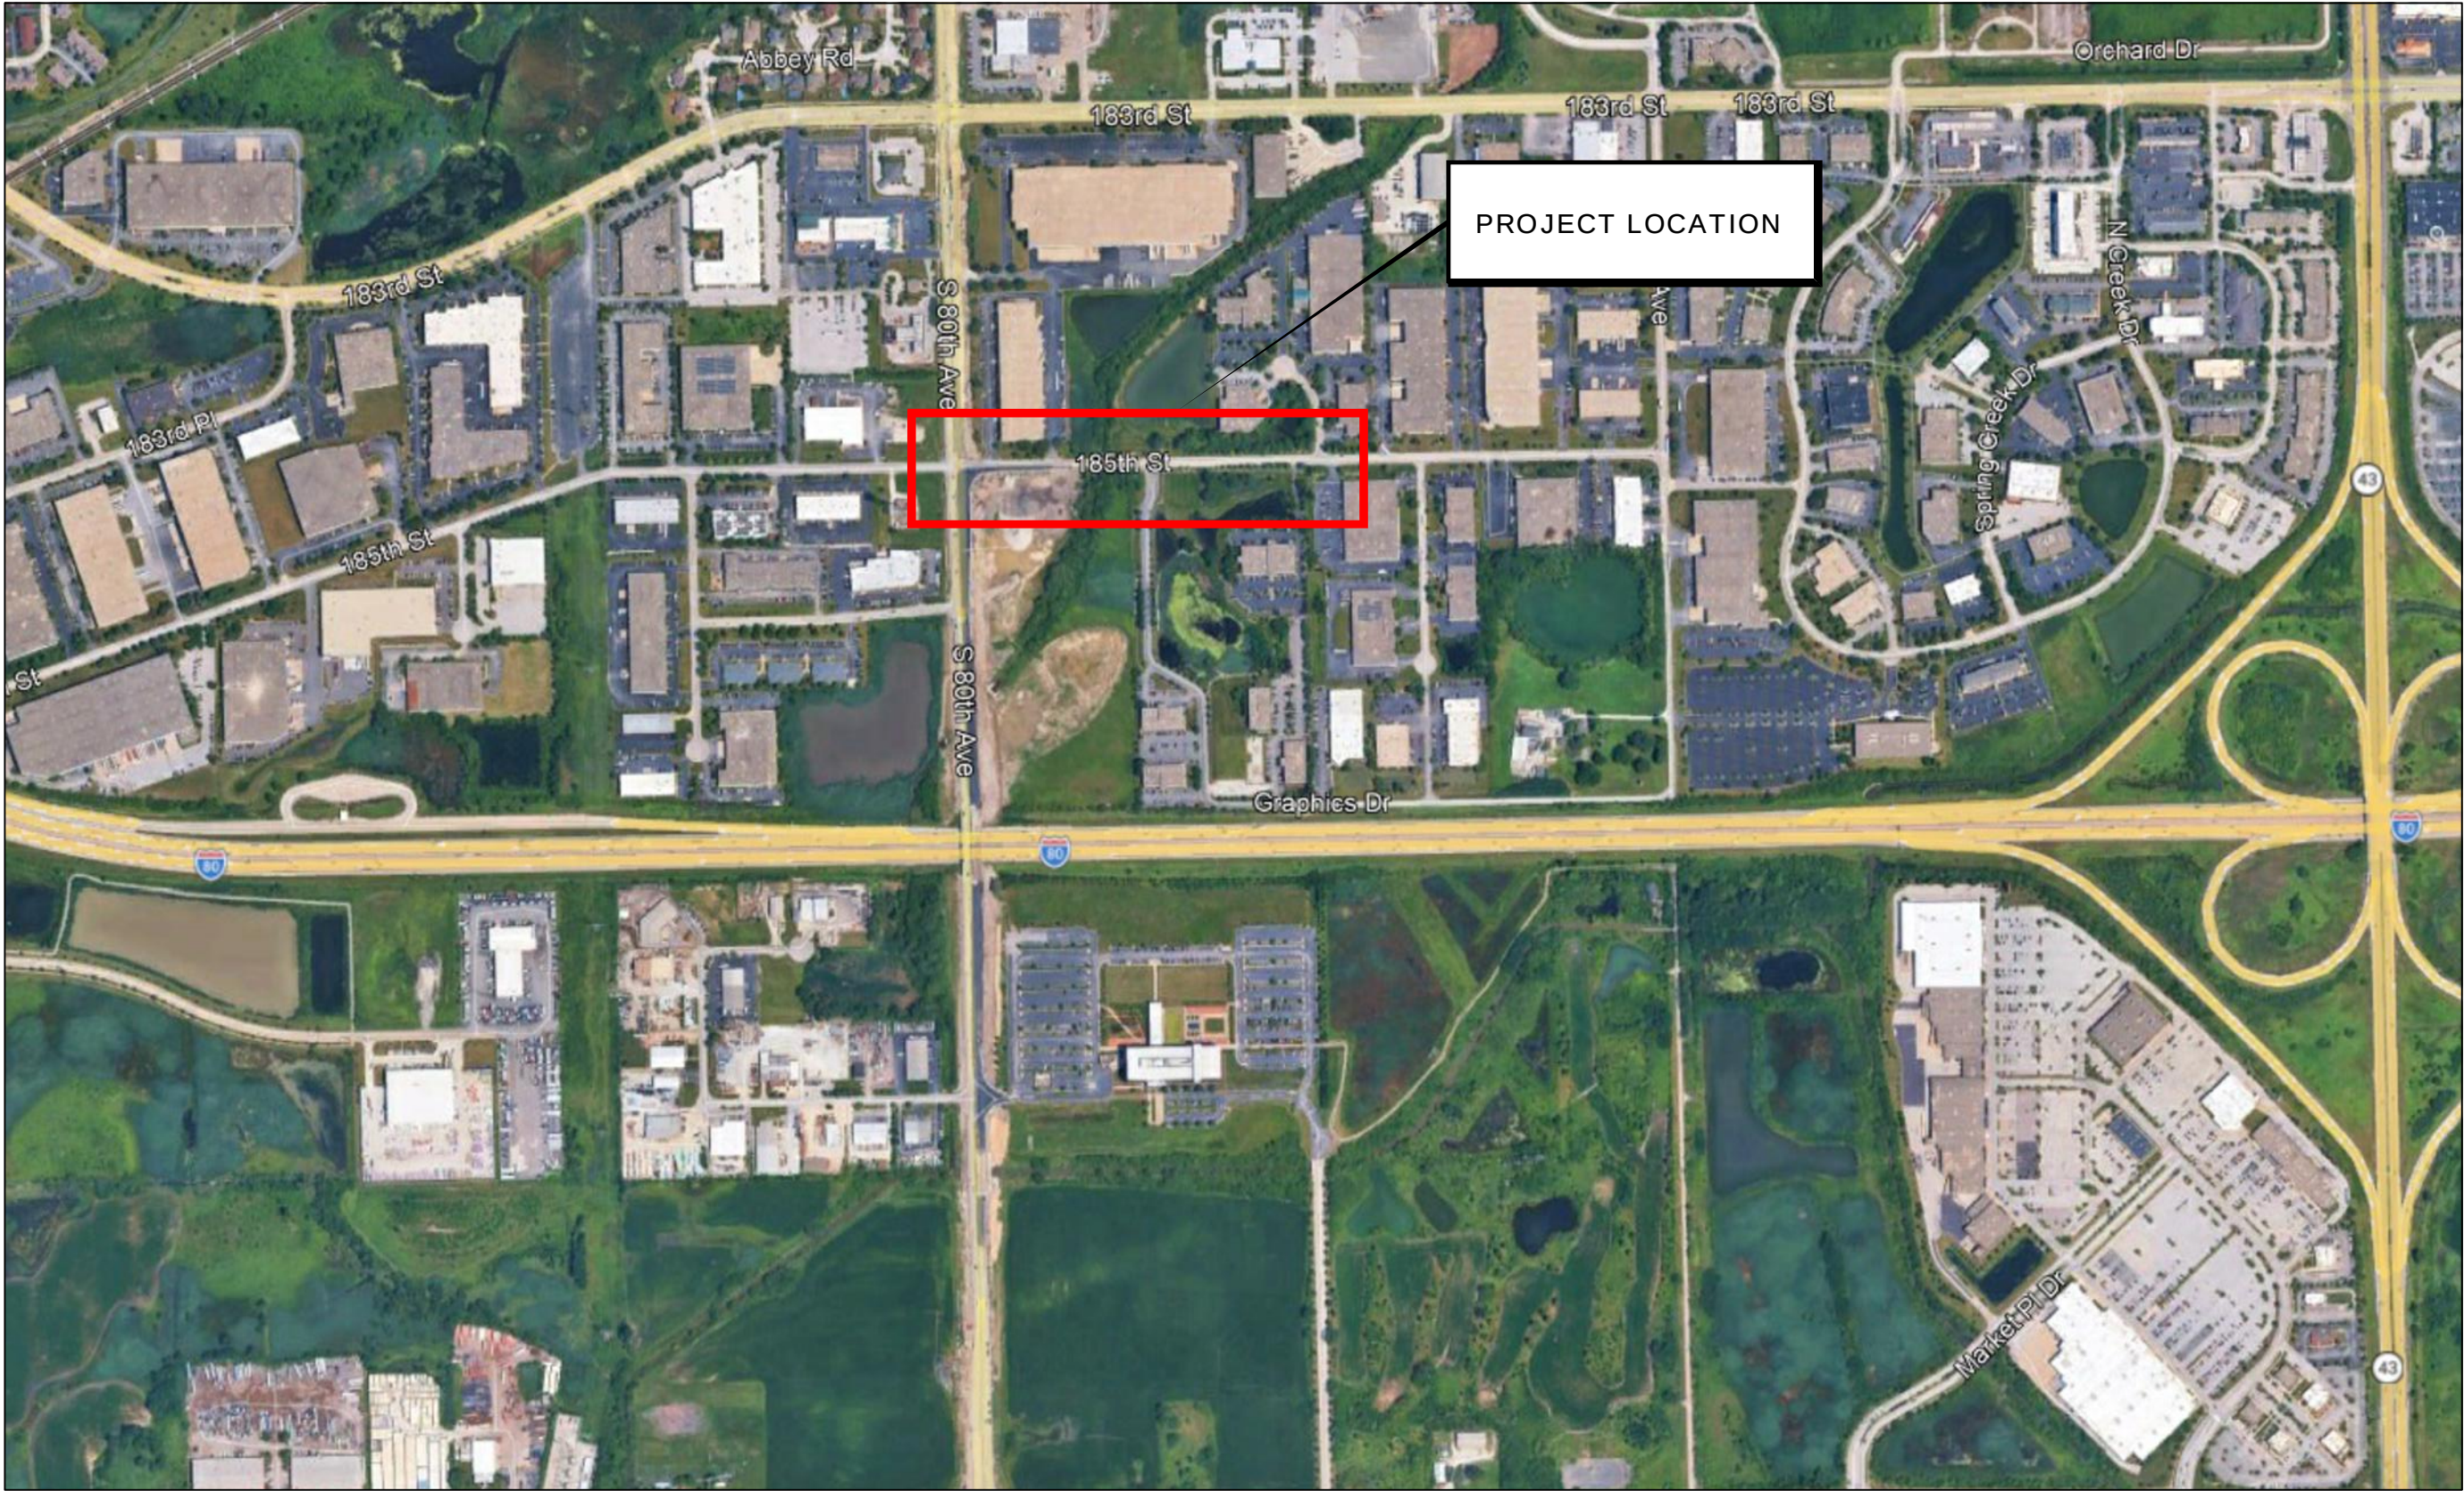

McMetro
ACCESS TRANSMISSION SERVICES LLC

OUTSIDE PLANT CONSTRUCTION

TITLE: FIBER OPTIC CABLE ROUTE

7950 185TH ST. FC - TINLEY PARK, IL

DATE: 05/14/26

ENGINEER: TES

DRAWN BY: JMP

REVISIONS

DATE	DESCRIPTION	INITIAL

EXCEPT AS MAY BE OTHERWISE PROVIDED BY CONTRACT, THESE DRAWINGS AND SPECIFICATIONS SHALL REMAIN THE PROPERTY OF MCMETRO ACCESS TRANSMISSION SERVICES LLC. BOTH BEING ISSUED IN STRICT CONFIDENCE AND SHALL NOT BE REPRODUCED, COPIED, OR USED FOR ANY PURPOSE WITHOUT SPECIFIC WRITTEN PERMISSION.

SCALE

HORIZONTAL: NTS

VERTICAL: NTS

MP TO MP

SHEET 03 OF 16

FILE: 2026-030-039.DWG